MAIN STREET & Maple Avenue

INTERSECTION IMPROVEMENTS

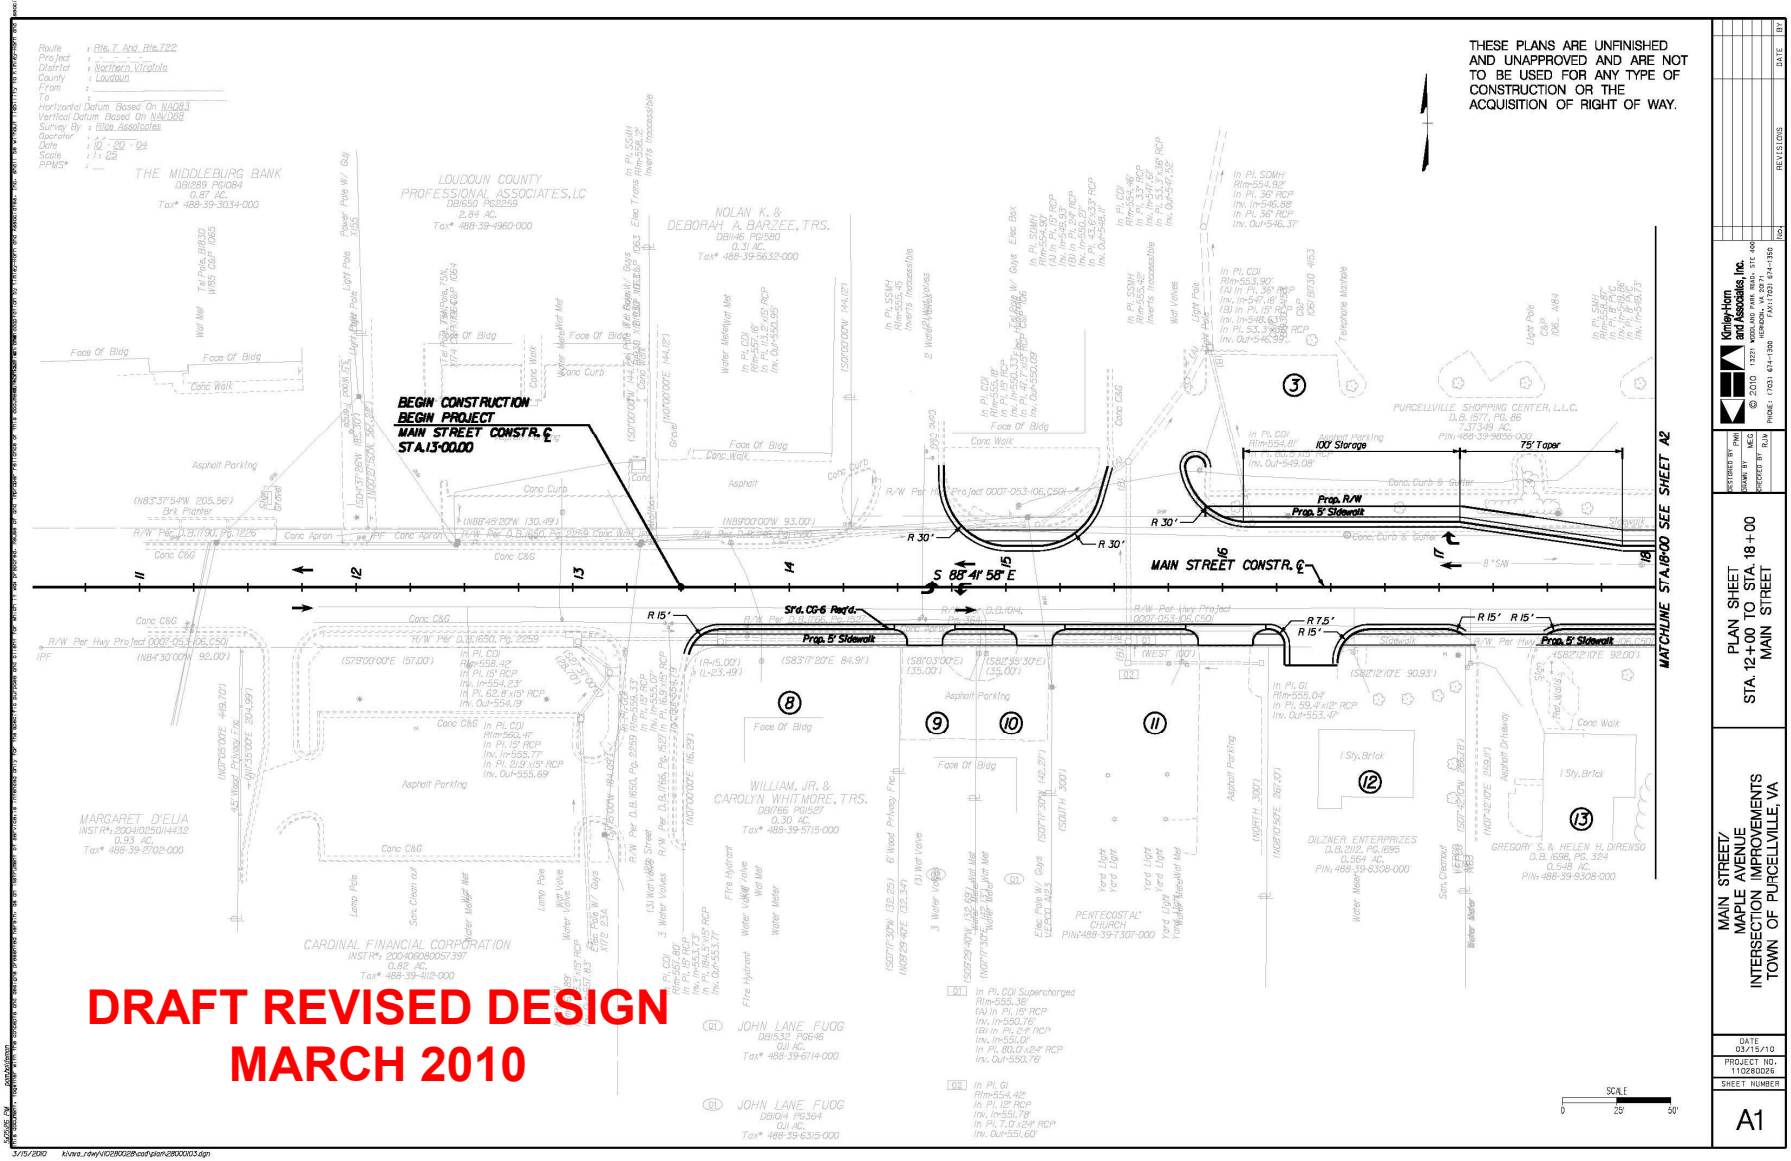

DRAFT REVISED DESIGN
MARCH 2010

MAIN STREET & Maple Avenue

INTERSECTION IMPROVEMENTS

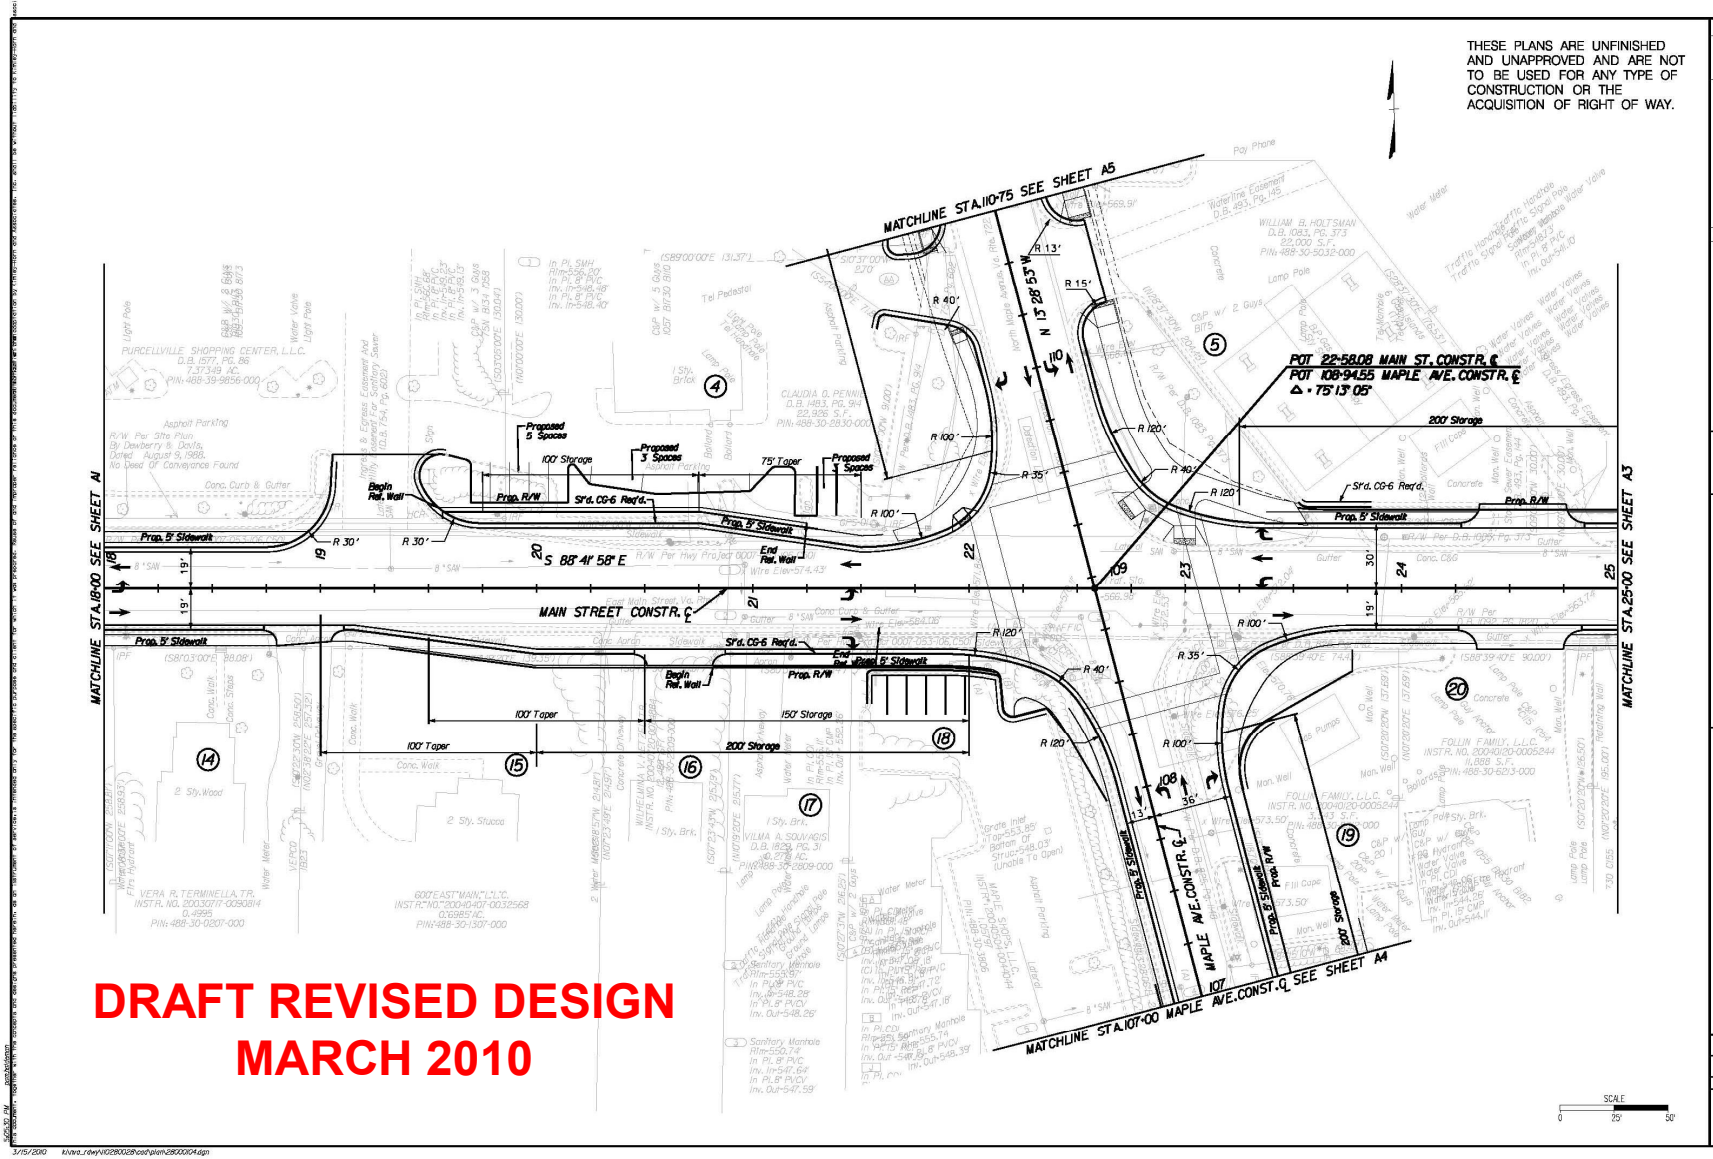

DRAFT REVISED DESIGN
MARCH 2010

THESE PLANS ARE UNFINISHED AND UNAPPROVED AND ARE NOT TO BE USED FOR ANY TYPE OF CONSTRUCTION OR THE ACQUISITION OF RIGHT OF WAY.

NO.	REVISIONS	DATE	BY

Kimley-Horn and Associates, Inc.
© 2010 13221 WOODLAND PARK ROAD, STE 400 HERNDON, VA 20171
PHONE: (703) 674-1300 FAX: (703) 674-1350

DESIGNED BY PWR
DRAWN BY MEG
CHECKED BY RJM

PLAN SHEET
STA. 18+00 TO STA. 25+00
MAIN STREET

MAIN STREET/
MAPLE AVENUE
INTERSECTION IMPROVEMENTS
TOWN OF PURCELLVILLE, VA

DATE 03/15/10
PROJECT NO. 110280026
SHEET NUMBER
A2

3/15/2010 k:\ava_rdwy\110280026\cad\plan\28000304.dgn

MAIN STREET & Maple Avenue

INTERSECTION IMPROVEMENTS

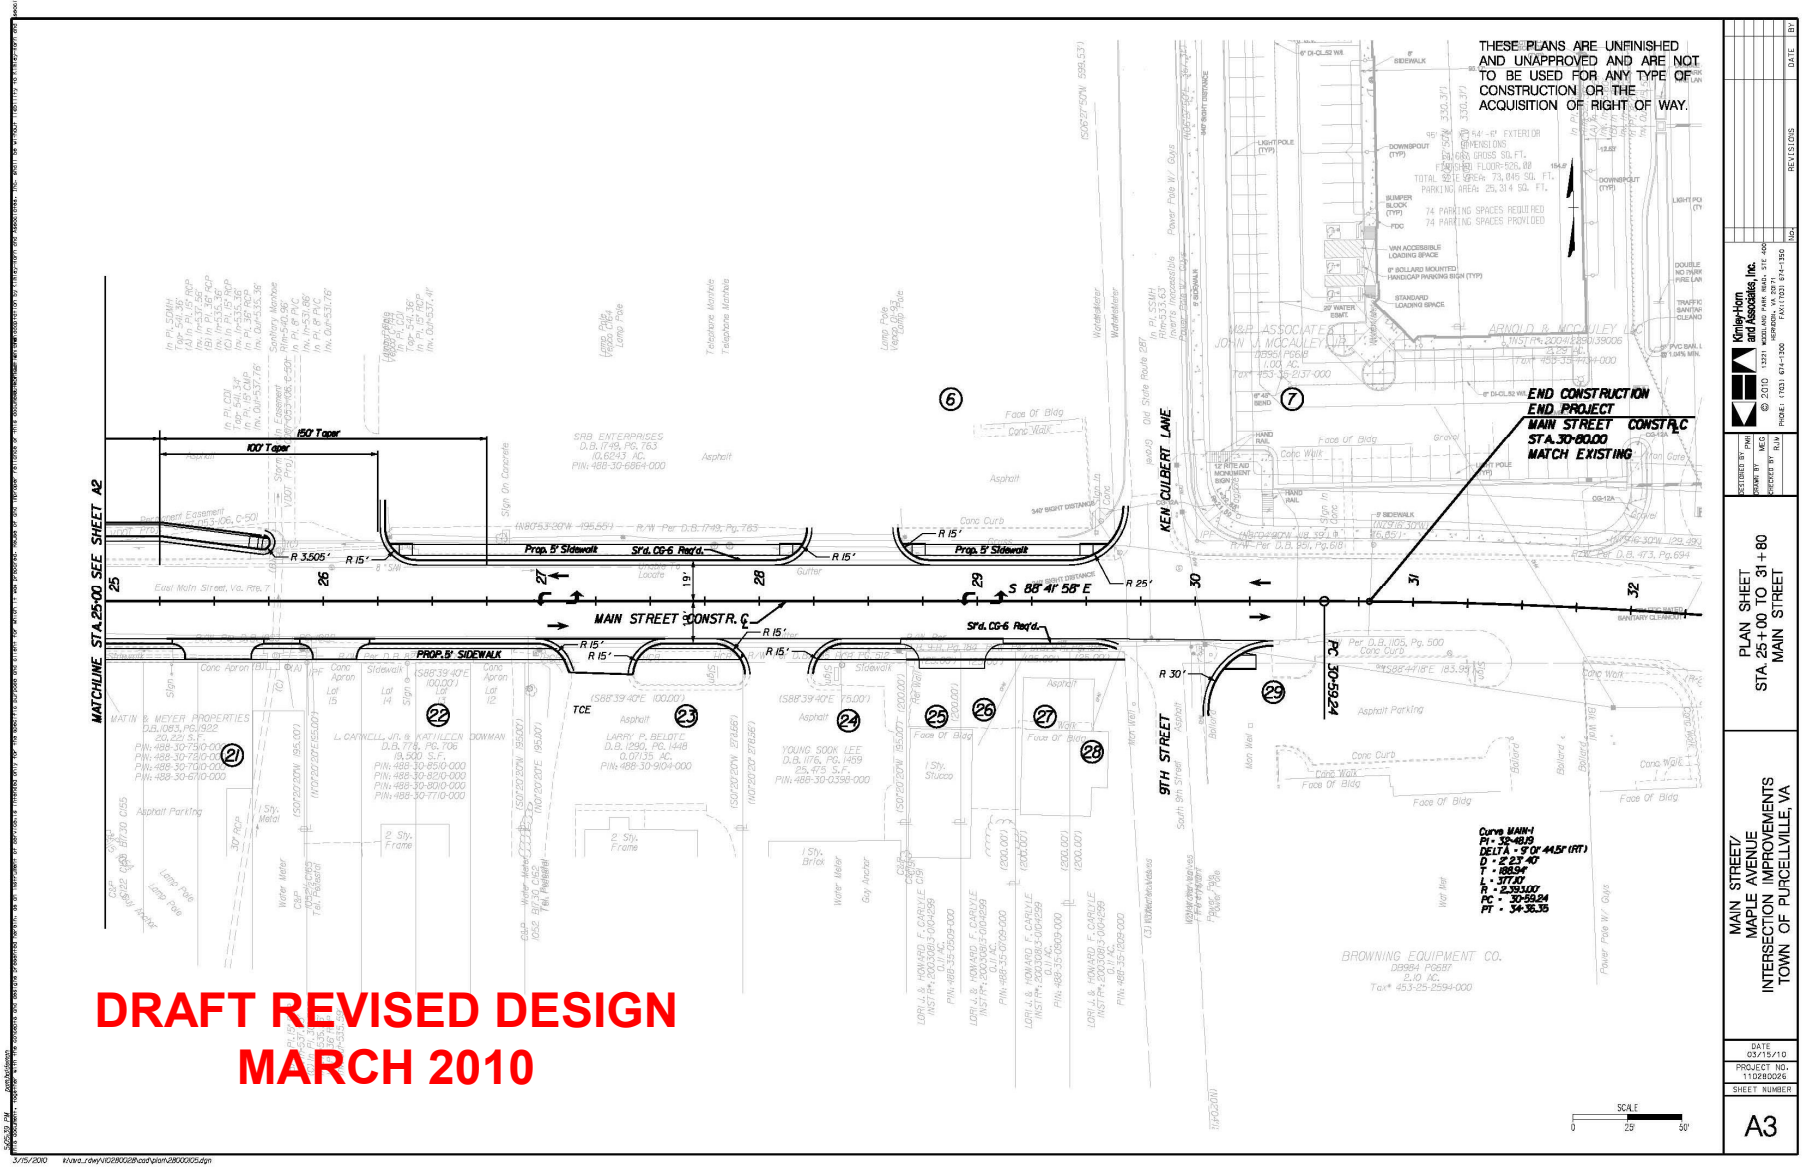

DRAFT REVISED DESIGN
MARCH 2010

MAIN STREET & *Maple Avenue*

INTERSECTION IMPROVEMENTS

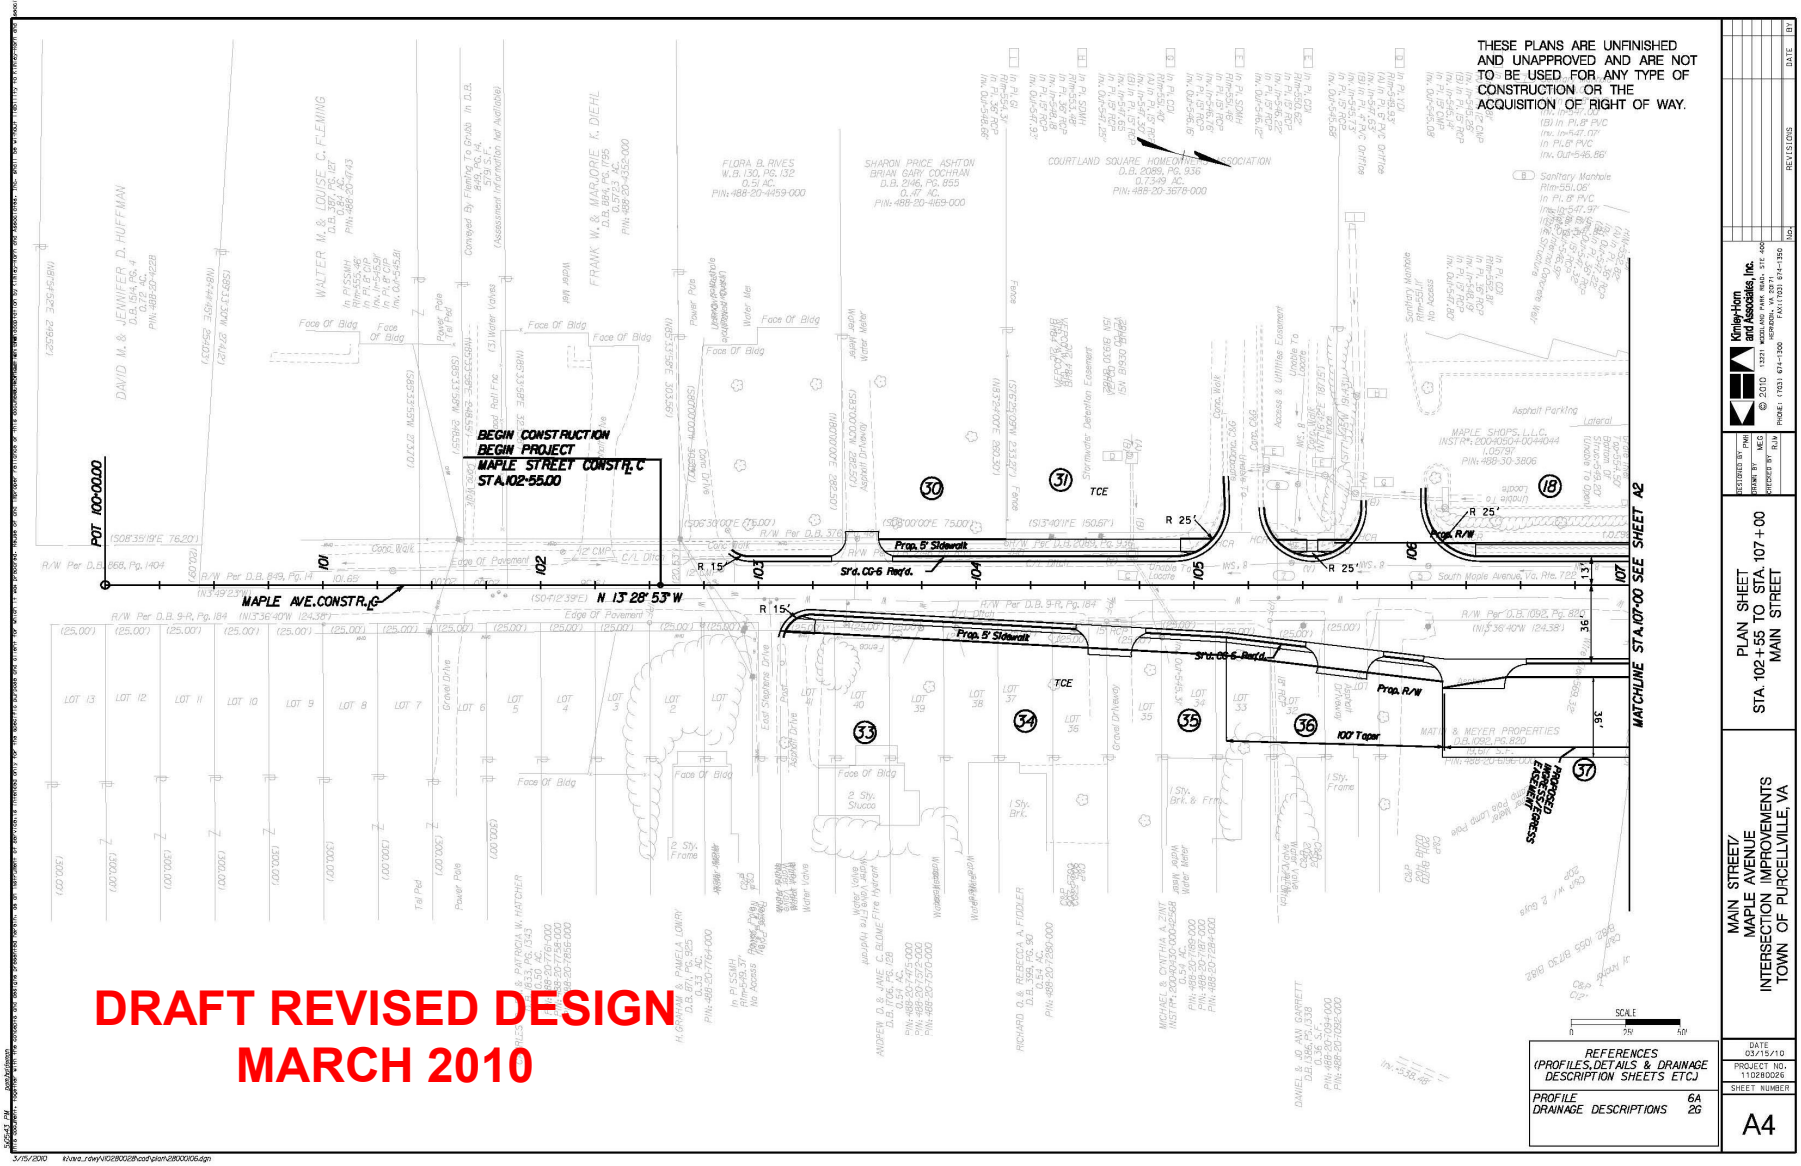

DRAFT REVISED DESIGN
MARCH 2010

MAIN STREET & Maple Avenue

INTERSECTION IMPROVEMENTS

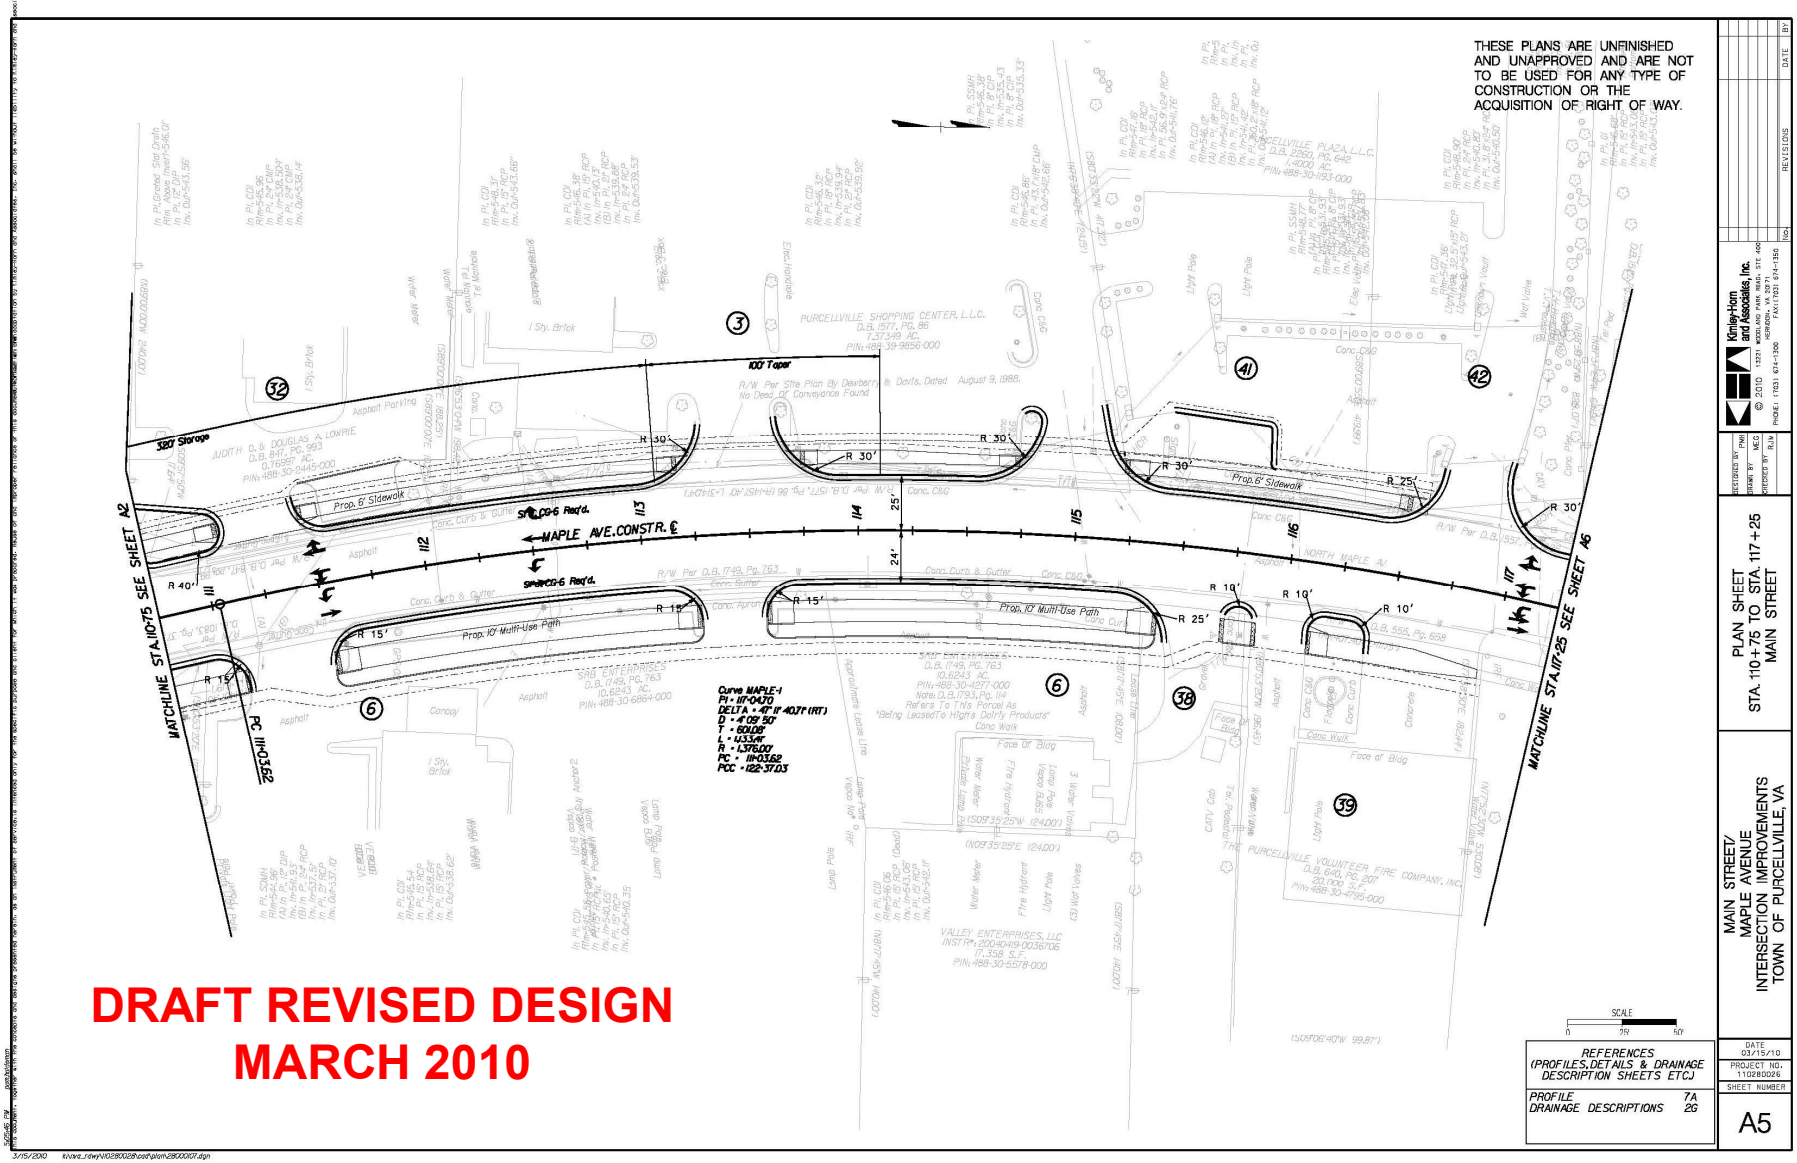

DRAFT REVISED DESIGN
MARCH 2010

MAIN STREET & Maple Avenue

INTERSECTION IMPROVEMENTS

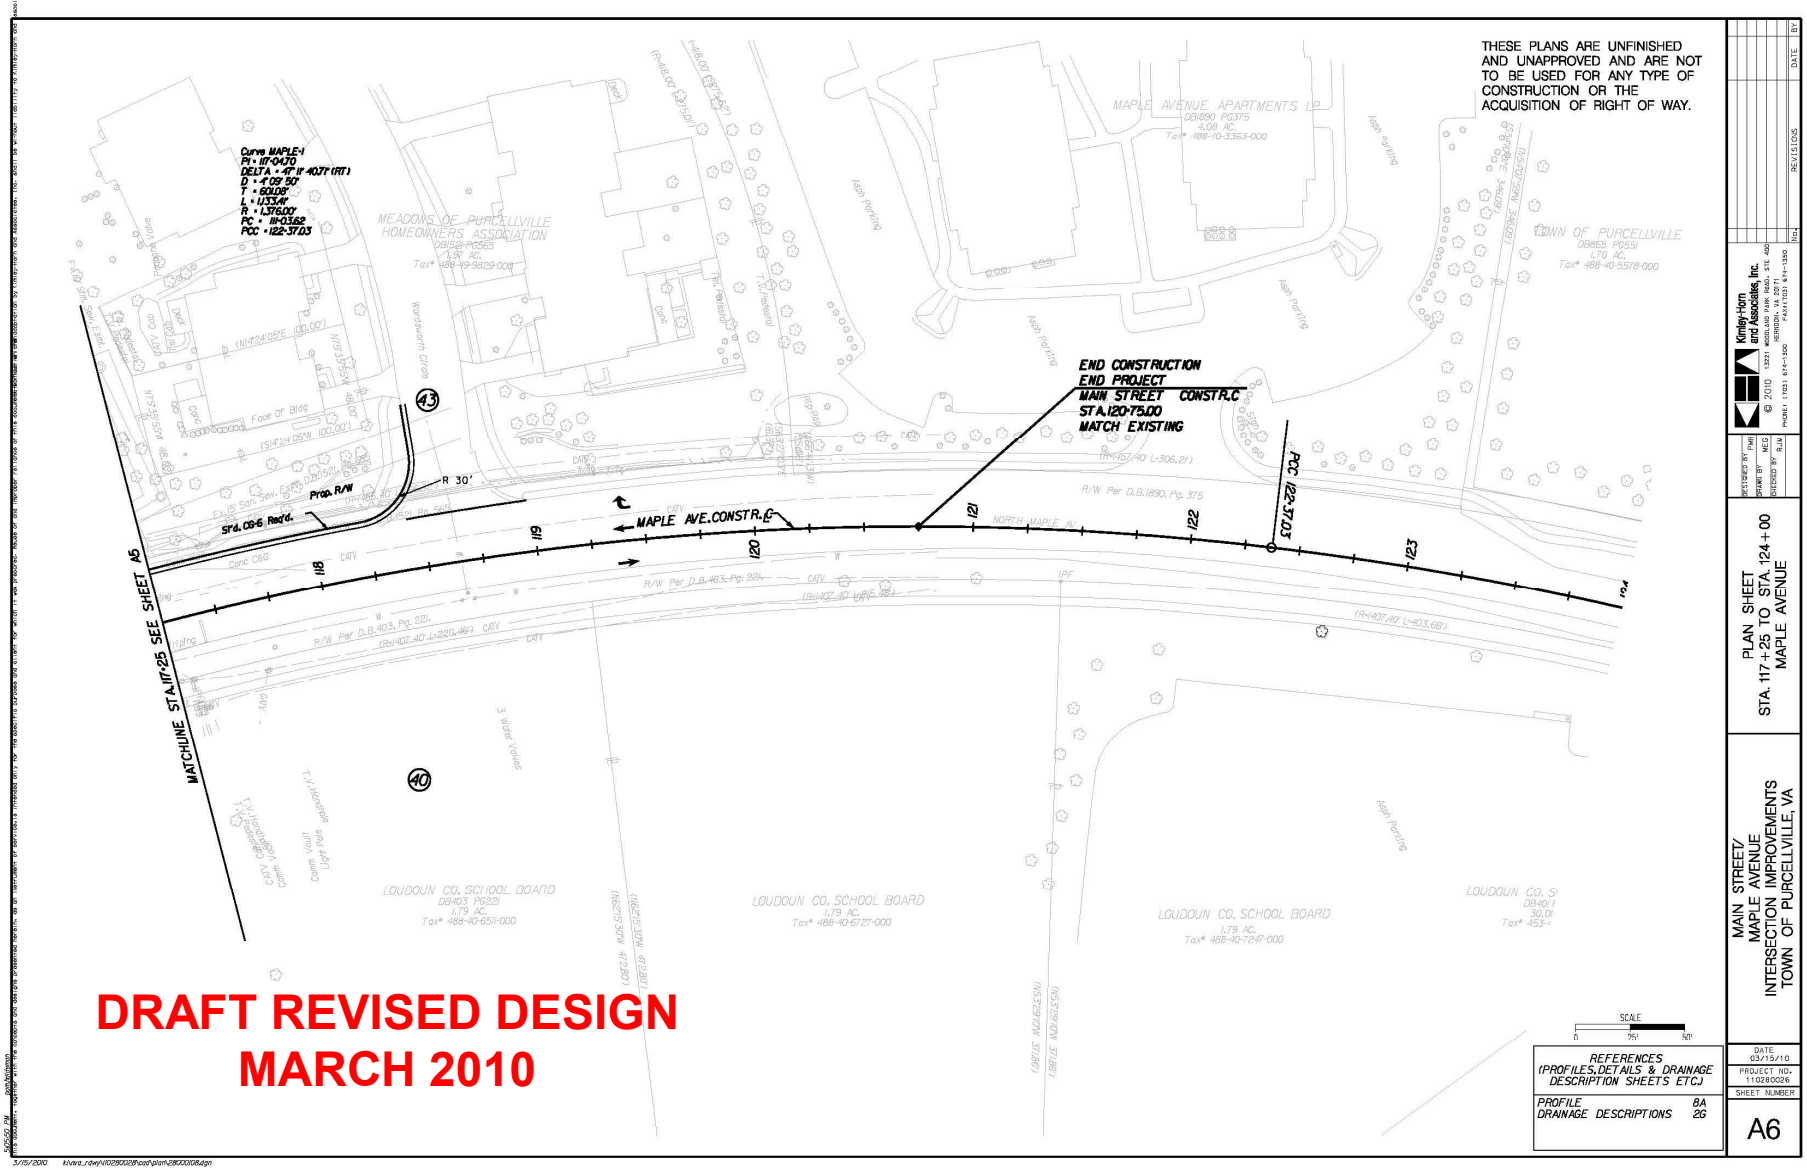

PLAN SHEET
STA. 117+25 TO STA. 124+00
MAPLE AVENUE

MAIN STREET/
MAPLE AVENUE
INTERSECTION IMPROVEMENTS
TOWN OF PURCELLVILLE, VA

DATE 03/15/10
PROJECT NO. 110280026
SHEET NUMBER
A6